FilmL.A., Inc.
6255 W Sunset Blvd, 12th Floor
Hollywood, CA 90028
t: (213)977-8600 - f: (213)977-8601
www.filmla.com

## Summary Information

**Permit No:** F00146736-A **Type of Permit:** FILMING **Release Date:** 01/07/2019

**Production Company** WARNER BROS TELEVISION PRODUCTION

**Insured Company Name** WARNER BROS TELEVISION PRODUCTION

Contact Phone No. 1 818-954-4833
Contact Phone No. 2
Fax 818-954-4904
Address 4000 WARNER BLVD
BURBANK, California 91522

**Production Title** LETHAL WEAPON

**Type of Production** TV Drama

**Producer** Marc Alpert

**Director** Eric Laneuville

**1st AD** Jeffrey Schwartz

**Production Manager** Mark Bashaar

**FilmL.A. Coordinator** Cody Penwell

**Location Manager** Timothy Hillman
Primary Phone Mobile - 213-712-1637
Secondary Phone Office - 818-954-3077

**Location Assistant** Mona Nash Boelter
Primary Phone Mobile - 818-415-8383
Secondary Phone Office - 818-954-3077

## Fees

| | |
|---|---|
| Posting 600 | $138.00 |
| Posting Max | $690.00 |
| Notification Charge | $340.00 |
| LA CITY LANE AND STREET CLOSURE FEE | $312.00 |
| LA CITY DOT SIGN REMOVALS AND ENGINEERS | $1,537.00 |
| FILMLA NON-REFUNDABLE FILM PERMIT RIDER FEE | $109.00 |
| LA CITY FIRE SAFETY OFFICER | $3,400.00 |
| LAUSD STANDARD DEPOSIT | $500.00 |
| LAUSD USE FILMING HALF DAY FEE | $1,750.00 |
| LAUSD STANDARD CUSTODIAL FEES | $280.00 |
| FILMLA MONITOR FEES | $256.00 |
| FILMLA MONITOR FEES OVERTIME | $192.00 |
| FILMLA MONITOR FEES - DOUBLE TIME | $128.00 |

**Total Permit Fee** $9,632.00

**Number of Locations** 2

NOT A PERMIT

FilmL.A., Inc.
6255 W Sunset Blvd, 12th Floor
Hollywood, CA 90028
t: (213)977-8600 - f: (213)977-8601
www.filmla.com

## Summary Information — Location



| | | | |
|---|---|---|---|
| **Permit Number** | F00146736-A | **Location Manager** | Timothy Hillman |
| **Production Company** | WARNER BROS TELEVISION PRODUCT... | Primary Phone | Mobile - 213-712-1637 |
| **Insured Company** | WARNER BROS TELEVISION PRODUCT... | Secondary Phone | Office - 818-954-3077 |
| **Production Title** | LETHAL WEAPON | | |

**Location Address** E 41 St & Hooper Ave, Los Angeles, CA 90011

**Location Type** Intersection

**Prep Dates** 1/8/2019 - 1/8/2019 06:00 - 09:00 1 day

**Film Dates** 1/8/2019 - 1/8/2019 09:00 - 14:30 1 day

**Strike Dates** 1/8/2019 - 1/8/2019 14:30 - 19:00

**Open or Closed to the Public** Open

**Generic Conditions**
*LAFD UFSO: Company must contact FilmL.A. for extension of the Uniformed Fire Safety Officers' hours. During normal business hours, UFSO must also inform the LAFD Film desk of the extension.
All travel lanes and bike lanes shall be closed per the WATCH manual.
Community Survey Required
Equipment staging and vehicles may park on one side of the street only.
Must Maintain 5' Clearance on Sidewalks/Walkways
Must maintain local/emergency access
No cast or crew parking on area streets
No crossovers allowed on street without prior approval.
No interference with merchant activity.
Number of uniformed officers listed on the permit is a minimum requirement. Permittee remains responsible for deploying a sufficient number of uniformed officers to provide traffic and crowd control to ensure the safety of the film crew and the public.
Traffic Officers Required

**Please see attached documents**
41st St btwn Hooper Ave & Compton Ave NS curb - Lethal Weapon.pdf
Hooper Ave & 41st St (closure) - Lethal Weapon.pdf
U27821.pdf

**Equipment on Location**

| Type | Quantity |
|---|---|
| 5 or 10 ton trucks | 2 |
| Cranes | 2 |
| Generator | 2 |
| Picture vehicles | 9 |
| Portable | 1 |

**Personnel on Location**

| Type | Quantity |
|---|---|
| Cast | 4 |
| Crew | 75 |
| Extras | 16 |
| FilmL.A. Monitor(s) | 1 |
| LA City UFSO | 44253 |

NO PERMIT

FilmL.A., Inc.
6255 W Sunset Blvd, 12th Floor
Hollywood, CA 90028
t: (213)977-8600 - f: (213)977-8601
www.filmla.com

## Summary Information — Location



| | | | |
|---|---|---|---|
| **Permit Number** | F00146736-A | **Location Manager** | Timothy Hillman |
| **Production Company** | WARNER BROS TELEVISION PRODUCT... | Primary Phone | Mobile - 213-712-1637 |
| **Insured Company** | WARNER BROS TELEVISION PRODUCT... | Secondary Phone | Office - 818-954-3077 |
| **Production Title** | LETHAL WEAPON | | |

| | | | |
|---|---|---|---|
| restrooms | | assigned | |
| Semi Trucks | 4 | Off-Duty/Retired LAPD Officer(s) | 4 |
| Stakebed Trucks | 6 | | |
| Trailers | 2 | | |
| Vans | 6 | | |

**Filming Activities** Atmospheric Smoke Effects; Brandishing weapons; Camera in car; Camera on sticks; Car-to-Car; Drive by; Drive ups & away; Driving shots; Emergency vehicles with flashing lights; Equipment on property; Equipment on sidewalk & street; Equipment on sidewalk, in curb lane & across street; Extended run, holding intersections; Exterior Dialogue; Exterior establishing shots; Handheld equipment; Intermittent pedestrian control; Intermittent traffic control - 2 minute standard (except 0700-0900 hrs & 1500-1900 hrs); Running & tow shots.; CARS AT INTERSECTION WHEN ALL FOUR LIGHTS GO GREEN CAUSING AN 8 OR 9 CAR PILE UP.;

**Special Effects:** F/X Permit # U27821

| Type | No. Times Per Day | No. Takes Per Take |
|---|---|---|
| Breaking Glass | 2 - 5 | 2 - 5 |

Description of F/X Scene: BREAKING A CAR WINDOW - CAR CRASH

- (30) MD-1

*SPOT CHECK FOR FX

**Jurisdiction** **Political:** Los Angeles City - Council District 09 **Police:** Los Angeles Police Department **Fire:** Los Angeles City

**Approvals**

| | |
|---|---|
| FILML.A. CLOSURES | Adrian Fayad |
| LOS ANGELES CITY DEPARTMENT OF PUBLIC WORKS | Jessica Castro |
| LOS ANGELES CITY POLICE DEPARTMENT | Irene Martinez |
| FILML.A. MONITORS | Eric Warczinsky |
| FILML.A. SCHOOLS | Josh Elwell |
| LOS ANGELES CITY FIRE DEPARTMENT - FILM UNIT | Jeffrey Hudson |
| LOS ANGELES CITY DEPARTMENT OF TRANSPORTATION - SIGN & METER REMOVAL | Karina Chaki |

**Coordinator Note** LAUSD FILMLA MONITOR REQUIRED. 1/8; 0500-1900 HOURS.

NOT A PERMIT

FilmL.A., Inc.
6255 W Sunset Blvd, 12th Floor
Hollywood, CA 90028
t: (213)977-8600 - f: (213)977-8601
www.filmla.com

## Summary Information — Location



| | | | |
|---|---|---|---|
| **Permit Number** | F00146736-A | **Location Manager** | Timothy Hillman |
| **Production Company** | WARNER BROS TELEVISION PRODUCT... | Primary Phone | Mobile - 213-712-1637 |
| **Insured Company** | WARNER BROS TELEVISION PRODUCT... | Secondary Phone | Office - 818-954-3077 |
| **Production Title** | LETHAL WEAPON | | |

**Coordinator Note** UFSO REQUIRED FOR FILMING: INSP. JUMAANE

**Coordinator Note** SPOT CHECK APPROVED FOR BASE CAMP: INSP. HUDSON.

**Coordinator Note** SPOT CHECK APPROVED FOR ADDITIONAL BASE CAMPS: INSP. HUDSON

**Coordinator Note** LADOT to provide one (1) traffic signal electrician to control traffic signals at East 41st St and South Hooper Ave intersection on Tuesday 1/08 (7AM - 3PM).

NOTE: 8 HOURS 2 HOURS ROUND TRIP COST ADDED

**Coordinator Note** RIDER A RELEASES THE REMAINING LOCATIONS

**Parking**

**Base Camp**
Location Type : 2421 S Figueroa St, Los Angeles, CA, 90007
Other Location

**Crew Parking**
Location Type : 649 W Jefferson Blvd, Los Angeles, CA, 90007
Other Location

**Parking Notes**
Additional Base Camp:
2455 S. Figueroa St. - Mt. St. Mary's College
2333 S. Figueroa St. - St. Vincent's School

**Posting "No Parking" signs** N/S 41ST ST. FROM HOOPER AV. TO COMPTON AV. - CONTINUOUS

**Approximate Footage** 301 - 600 **Log Number** 227947

**Date(s)** 1/7/2019 to 1/8/2019 **Time(s)** 00:00 to 00:00

**Posting "No Parking" signs** S/S 41ST ST., NAOMI ST. TO COMPTON AV.
N/S 41ST ST., NAOMI ST. TO HOOPER AV.
B/S HOOPER AV., E. 40TH PL. TO E. 41ST PL.

**Approximate Footage** more than 1800 **Log Number** 227948

**Date(s)** 1/8/2019 to 1/8/2019 **Time(s)** 06:00 to 15:00

**Lane / Full Closure** N/S CURB LANE CLOSURE OF 41ST ST. FROM HOOPER AV. TO COMPTON AV. - CONTINUOUS

NOT A PERMIT

FilmL.A., Inc.
6255 W Sunset Blvd, 12th Floor
Hollywood, CA 90028
t: (213)977-8600 - f: (213)977-8601
www.filmla.com

## Summary Information — Location



| | | | |
|---|---|---|---|
| **Permit Number** | F00146736-A | **Location Manager** | Timothy Hillman |
| **Production Company** | WARNER BROS TELEVISION PRODUCT... | Primary Phone | Mobile - 213-712-1637 |
| **Insured Company** | WARNER BROS TELEVISION PRODUCT... | Secondary Phone | Office - 818-954-3077 |
| **Production Title** | LETHAL WEAPON | | |

**Approximate Footage** 0 - 300

**Date(s)** 1/7/2019 to 1/8/2019 **Time(s)** 06:00 to 00:00

**Lane / Full Closure** FULL CLOSURE 41ST ST., NAOMI ST. TO COMPTON AV.
FULL CLOSURE HOOPER AV., E. 40TH PL. TO E. 41ST PL.

**Approximate Footage** 0 - 300

**Date(s)** 1/8/2019 to 1/8/2019 **Time(s)** 09:00 to 14:30

NOT A PERMIT

FilmL.A., Inc.
6255 W Sunset Blvd, 12th Floor
Hollywood, CA 90028
t: (213)977-8600 - f: (213)977-8601
www.filmla.com

## Summary Information — Location



| | | | |
|---|---|---|---|
| **Permit Number** | F00146736-A | **Location Manager** | Timothy Hillman |
| **Production Company** | WARNER BROS TELEVISION PRODUCT... | Primary Phone | Mobile - 213-712-1637 |
| **Insured Company** | WARNER BROS TELEVISION PRODUCT... | Secondary Phone | Office - 818-954-3077 |
| **Production Title** | LETHAL WEAPON | | |

**Location Address** 2421 S Figueroa St, Los Angeles, CA, 90007

**Location Type** Private Residence

**Prep Dates** 1/7/2019 - 1/7/2019 07:00 - 19:00 1 day

**Film Dates** 1/8/2019 - 1/9/2019 05:00 - 23:59 2 days

**Strike Dates** 1/10/2019 - 1/10/2019 07:00 - 19:00

**Open or Closed to the Public** Closed

**Generic Conditions**

*Certain service and personnel fees required by jurisdictional agencies are not collected by FilmL.A. Any such fees must be paid directly to the appropriate agency, and a separate invoice will be provided to the permittee.
*LAFD UFSO: Company must contact FilmL.A. for extension of the Uniformed Fire Safety Officers' hours. During normal business hours, UFSO must also inform the LAFD Film desk of the extension.
All closures impacting sidewalks must be implemented per WATCH manual, CA MUTCD TA-28 & TA-29
Equipment staging and vehicles may park on one side of the street only.
Must Maintain 5' Clearance on Sidewalks/Walkways
Must maintain local/emergency access
No cast or crew parking on area streets
No interference with merchant activity.
No interference with vehicular or pedestrian traffic
Notify LAPD Southwest Division (213) 485-2582 and comm. (213) 978-6552 1/2 hour prior to any gunfire, brandishing weapons, special effects or simulated emergency or criminal activity.
Number of uniformed officers listed on the permit is a minimum requirement. Permittee remains responsible for deploying a sufficient number of uniformed officers to provide traffic and crowd control to ensure the safety of the film crew and the public.
Traffic control must be done in accordance w/MUTCD
Traffic Officers Required
Uniformed officers shall have a copy of the film permit in their possession and are required to confirm that all traffic control signage devices are in place.

**Please see attached document** Figueroa St btwn Figueroa Way & 250ft South ES curb - Lethal Weapon.pdf

NOT A PERMIT

FilmL.A., Inc.
6255 W Sunset Blvd, 12th Floor
Hollywood, CA 90028
t: (213)977-8600 - f: (213)977-8601
www.filmla.com

## Summary Information — Location



| | | | |
|---|---|---|---|
| **Permit Number** | F00146736-A | **Location Manager** | Timothy Hillman |
| **Production Company** | WARNER BROS TELEVISION PRODUCT... | Primary Phone | Mobile - 213-712-1637 |
| **Insured Company** | WARNER BROS TELEVISION PRODUCT... | Secondary Phone | Office - 818-954-3077 |
| **Production Title** | LETHAL WEAPON | | |

**Equipment on Location**

| Type | Quantity |
|---|---|
| 5 or 10 ton trucks | 2 |
| Catering Truck | 2 |
| Condors | 2 |
| Cranes | 1 |
| Cube Trucks | 2 |
| Generator | 2 |
| Picture vehicles | 2 |
| Portable restrooms | 2 |
| Scissor Lifts | 2 |
| Semi Trucks | 4 |
| Stakebed Trucks | 6 |
| Trailers | 6 |
| Vans | 6 |

**Personnel on Location**

| Type | Quantity |
|---|---|
| Cast | 6 |
| Crew | 75 |
| Extras | 16 |
| LA City UFSO assigned | 44253 |
| Off-Duty/Active LAPD Officer(s) | 2 |

**Filming Activities** Atmospheric Smoke Effects; Brandishing weapons (not in public view); Camera on sticks; Drive by; Drive ups & away; Emergency vehicles with flashing lights; Equipment on property; Equipment on sidewalk & street; Equipment on sidewalk, in curb lane & across street; Exterior establishing shots; Handheld equipment; Interior and exterior dialogue; Intermittent pedestrian control; Intermittent traffic control - 2 minute standard (except 0700-0900 hrs & 1500-1900 hrs); Talent in police uniforms; Simulation of Chinese Embassy break in with single shot 1/4 load gunfire as well as interior & exterior dialogue.;

**Gunfire**

| Shot Type | Load Type | No. Takes Per Day | No. Times Per Take |
|---|---|---|---|
| Interior Single Shot | 1/4 load | 10 - 15 | 2 - 5 |

**Jurisdiction** **Political:** Los Angeles City - Council District 01 **Police:** Los Angeles Police Department **Fire:** Los Angeles City

**Thomas Guide** **Page:** 634 **Grid:** C7

**Approvals**

| | |
|---|---|
| FILML.A. CLOSURES | Yulizza Ramirez |
| LOS ANGELES CITY DEPARTMENT OF PUBLIC WORKS | Jessica Castro |
| LOS ANGELES CITY POLICE DEPARTMENT | Irene Martinez |
| LOS ANGELES CITY FIRE DEPARTMENT - FILM UNIT | Kanisha Leonard |

NOT A PERMIT

FilmL.A., Inc.
6255 W Sunset Blvd, 12th Floor
Hollywood, CA 90028
t: (213)977-8600 - f: (213)977-8601
www.filmla.com

## Summary Information — Location



| | | | |
|---|---|---|---|
| **Permit Number** | F00146736-A | **Location Manager** | Timothy Hillman |
| **Production Company** | WARNER BROS TELEVISION PRODUCT... | Primary Phone | Mobile - 213-712-1637 |
| **Insured Company** | WARNER BROS TELEVISION PRODUCT... | Secondary Phone | Office - 818-954-3077 |
| **Production Title** | LETHAL WEAPON | | |

**Coordinator Note** SPOT CHECK APPROVED FOR BASE CAMP: INSP. OWENS

**Coordinator Note** UFSO REQUIRED:
1/8; 0500-2359
1/9; 0500-2359
*UFSO TO FOLLOW PRODUCTION BETWEEN ON 1/8/19: (LOC:494002) E 41 St & Hooper Ave, Los Angeles, CA 90011

**Parking**

**Base Camp**
Location Type : Filming Location

**Crew Parking**
Location Type : Other Location
649 W Jefferson Blvd, Los Angeles, CA, 90007

**Lane / Full Closure** E/S S. FIGUEROA ST. FROM FIGUEROA WAY 250 FT. SOUTH INCLUDING BIKE LANE
(NOTE: WILL BE ONE OF TWO DAYS, EITHER 1/8 OR 1/9)

**Approximate Footage** 0 - 300

**Date(s)** 1/8/2019 to 1/9/2019 **Time(s)** 19:00 to 23:59

NOT A PERMIT

Permit #F00146736-A

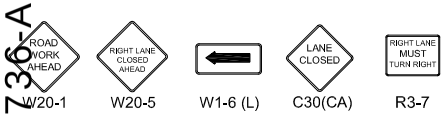


W20-1 W20-5 W1-6 (L) C30(CA) R3-7

Ⓢ TRAFFIC SIGNAL

● TRAFFIC CONE

TYPE I W/ SIGN

HIGH LEVEL WARNING DEVICE

**ALL TRAFFIC CONTROL WILL BE INSTALLED TO MEET OR EXCEED THE LATEST CA-MUTCD MINIMUM REQUIREMENTS**

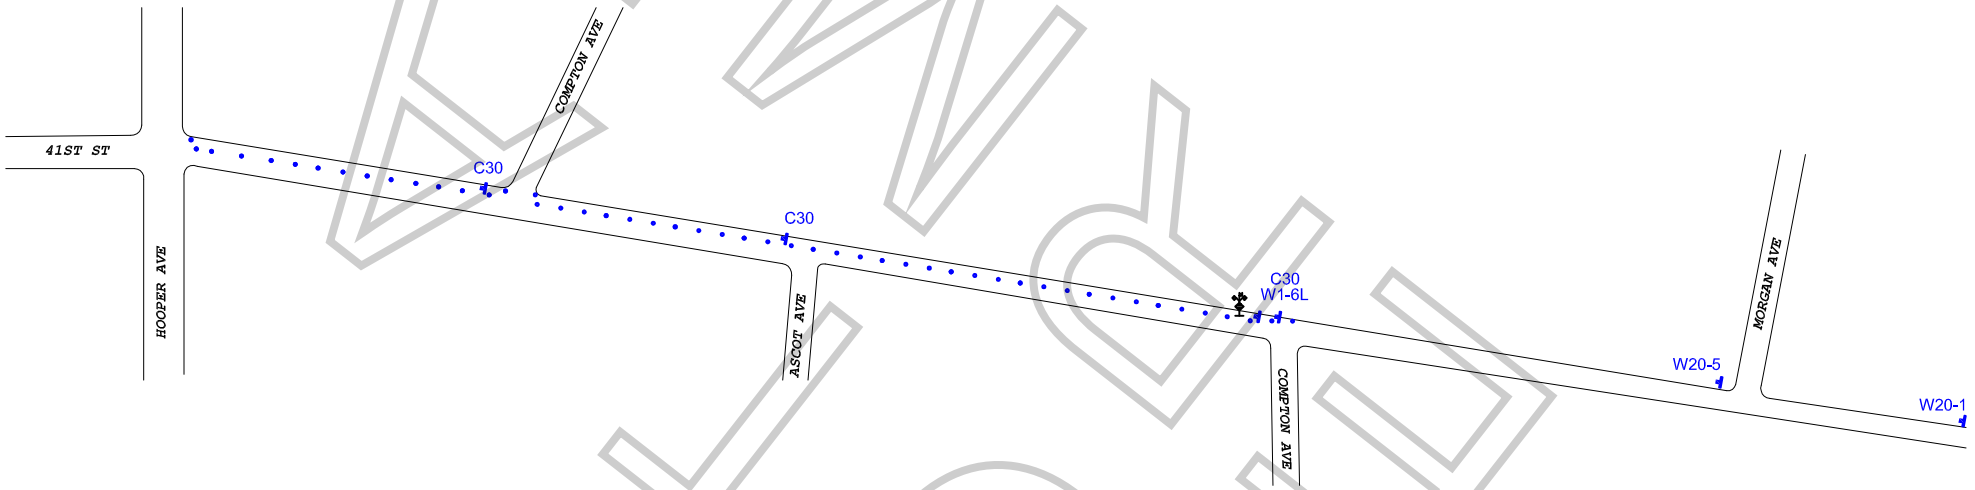


FINAL REVISION

## WORK ZONE TRAFFIC CONTROL PLAN
## GENERAL NOTES

1. DATE/TIME: 1-7-19 FROM 06:00 HOURS TO 1-8-19 23:59 HOURS.

2. ALL SIGNING, STRIPING, AND TRAFFIC CONTROL DEVICES SHALL CONFORM TO THE (CURRENT) STATE OF CALIFORNIA DEPARTMENT OF TRANSPORTATION (CALTRANS) STANDARD PLANS AND STANDARD SPECIFICATIONS, CALIFORNIA MUTCD, AND ANY ADDENDUMS THERETO, AND AS SHOWN ON THESE PLANS, SYMBOLS AND ABBREVIATIONS USED ARE SHOWN ON CALTRANS STANDARD PLANS.
3. THERE WILL BE NO INTERFERENCE WITH TRAFFIC SIGNALS OR CROSSWALKS.
4. CONES WILL BE 28" MINIMUM HEIGHT AND HAVE REFLECTORIZED SLEEVES FOR NIGHT WORK.
5. POLICE WILL DIRECT TRAFFIC IF NECESSARY.

| | |
|---|---|
| TCP FOR: | LETHAL WEAPON |
| LOCATION: | N/S CURB - 41ST ST<br>FROM HOOPER AVE TO COMPTON AVE<br>LOS ANGELES, CALIFORNIA |
| CONTACT: | TIM HILLMAN<br>PH# 213-712-1637 |
| | JCL TRAFFIC SERVICES<br>(213) 622-9775<br>C31-CA Lic # 805357 |
| DATE / REVISIONS | DRAFTER: MARIO MENJIVAR<br>SCALE: N.T.S.<br>FILM LA: CODY PENWELL |

Permit #F001467364-A

R3-1 R3-2 R11-4 R11-2 SC3 M4-10(L) M4-10(R) W20-2 W20-3

TRAFFIC SIGNAL

TRAFFIC CONE

TYPE I W/ SIGN

HIGH LEVEL WARNING DEVICE

**ALL TRAFFIC CONTROL WILL BE INSTALLED TO MEET OR EXCEED THE LATEST CA-MUTCD MINIMUM REQUIREMENTS**

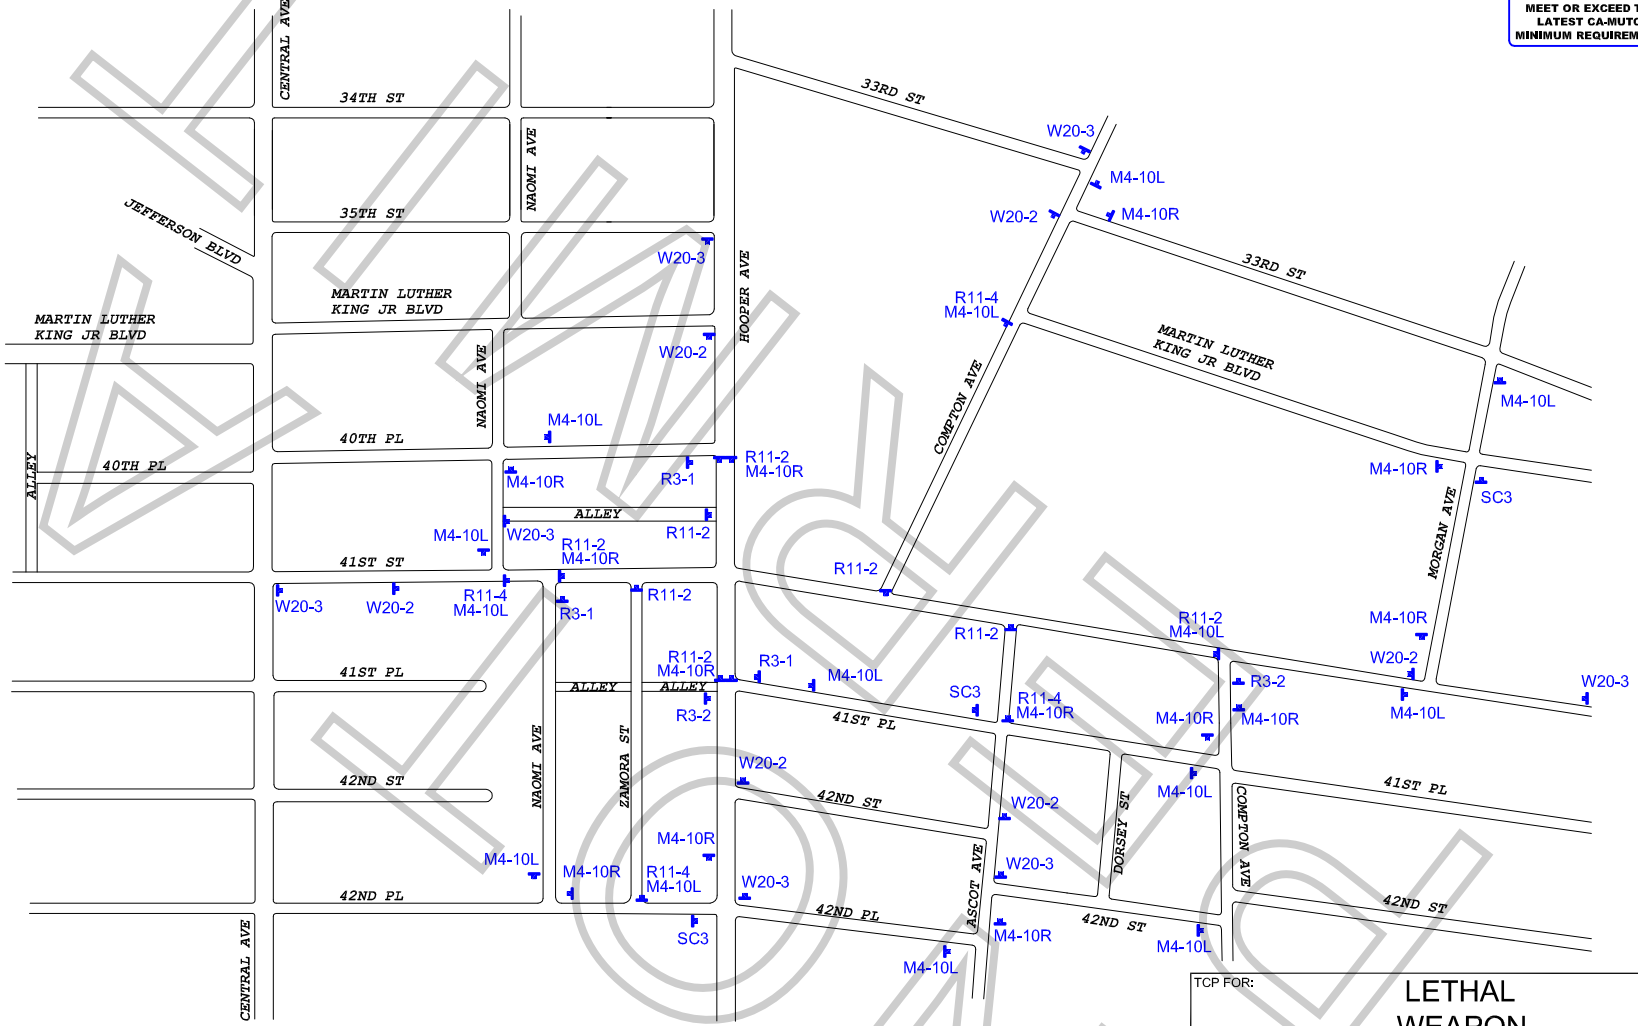


## WORK ZONE TRAFFIC CONTROL PLAN
## GENERAL NOTES

1. DATE/TIME: 1-8-19 FROM 09:00 HOURS TO 14:30 HOURS.

2. ALL SIGNING, STRIPING, AND TRAFFIC CONTROL DEVICES SHALL CONFORM TO THE (CURRENT) STATE OF CALIFORNIA DEPARTMENT OF TRANSPORTATION (CALTRANS) STANDARD PLANS AND STANDARD SPECIFICATIONS, CALIFORNIA MUTCD, AND ANY ADDENDUMS THERETO, AND AS SHOWN ON THESE PLANS, SYMBOLS AND ABBREVIATIONS USED ARE SHOWN ON CALTRANS STANDARD PLANS.
3. THERE WILL BE NO INTERFERENCE WITH TRAFFIC SIGNALS OR CROSSWALKS.
4. CONES WILL BE 28" MINIMUM HEIGHT AND HAVE REFLECTORIZED SLEEVES FOR NIGHT WORK.
5. POLICE WILL DIRECT TRAFFIC IF NECESSARY.

TCP FOR: LETHAL WEAPON

LOCATION:
FULL CLOSURE - 41ST ST FROM NAOMI ST TO COMPTON AVE
FULL CLOSURE - HOOPER AVE FROM 40TH PL TO 41ST ST
LOS ANGELES, CALIFORNIA


CONTACT: TIM HILLMAN
PH # 213-712-1637

JCL TRAFFIC SERVICES
(213) 622-9775
C31-CA Lic # 805357


| DATE | REVISIONS | DRAFTER: MARIO MENJIVAR |
|---|---|---|
| | | SCALE: N.T.S. |
| | | FILM LA: CP |

F-315-U

**LOS ANGELES FIRE DEPARTMENT**

Permit #F00146736-A

Permit No: 27821

Date Issue 1/3/2019

SPECIAL PERMIT TO USE SPECIAL EFFECTS

State Lic No 3248.06

| | | | | | | | |
|---|---|---|---|---|---|---|---|
| Name: | Brendon John Odell | Address: | 24420 JENNIFER PLACE | | | Phone: | (661) 816-4934 |
| Company: | | City: | NEWHALL | | | Mobile: | |
| Email: | brendonodell@mac.com | State: | ca | Zip: | 91321 | Fax: | (661) 388-4806 |

2nd Operator: 3248.06 Brendon John Odell

Production Title: LETHAL WEAPON Production Company: WARNER BROS

Location: 1319 E. 41ST ST

**PERMISSION IS HEREBY GRANTED TO SIMULATE:**

BREAKING A CAR WINDOW-CAR CRASH

**USING THE FOLLOWING SPECIAL EFFECTS MATERIAL:**

30-MD-1

**UNDER THE FOLLOWING CONDITIONS:**

UNDER THE DIRECT SUPERVISION OF Brendon John Odell, 3248.06 AND SPOT CHECK FOR EFFECTS ONLY FP# 146736

**ADDITIONAL TERMS AND CONDITIONS**

992.6 HSC RESPONSIBILITY. The Company representative shall provide to the authority having jurisdiction the name and license number of the special effects operator who shall have the authority, responsibility and be in charge of handling all Special Effects Material. The company representative shall also allocate sufficient time to the Special Effects Pyrotechnic Operator to prepare for the transportation, parking, storing, securing daily, discharging, disposing of, or otherwise handling of fireworks, pyrotechnic devices, or materials in a sane manner. Upon completion of firing, no unauthorized person shall be permitted access to the firing area until the licensed pyrotechnic operator has determined the area to be safe and secure.

NOTICE: The permittee and production company shall be advised that this permit in no way removes or modifies their responsibility to comply with any other applicable laws or ordinances, including those relating to excessive noise.

57.105.8 THE CHIEF SHALL HAVE THE POWER TO REVOKE OR SUSPEND ANY SPECIAL PERMIT UPON VIOLATION OF THE TERMS AND CONDITIONS IN ACCORDANCE WITH PROVISIONS OF SECTION 57.105.5 OF THE LOS ANGELES MUNICIPAL CODE.

SUBJECT TO FIELD INSPECTION NO DEVIATION WITHOUT WRITTEN PERMISSION

TEMPORARY FROM

**1/8/2019** TO

Fire Chief
By: OWENS
Phone: 213 978-3670

lafd:rev 2/2017

NOT A PERMIT

Permit #F00146736-A

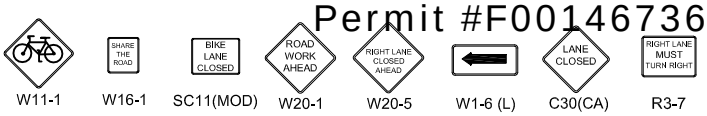


Ⓢ TRAFFIC SIGNAL

● TRAFFIC CONE

TYPE I W/ SIGN

FLASHING ARROW SIGN (FAS)

**ALL TRAFFIC CONTROL WILL BE INSTALLED TO MEET OR EXCEED THE LATEST CA-MUTCD MINIMUM REQUIREMENTS**

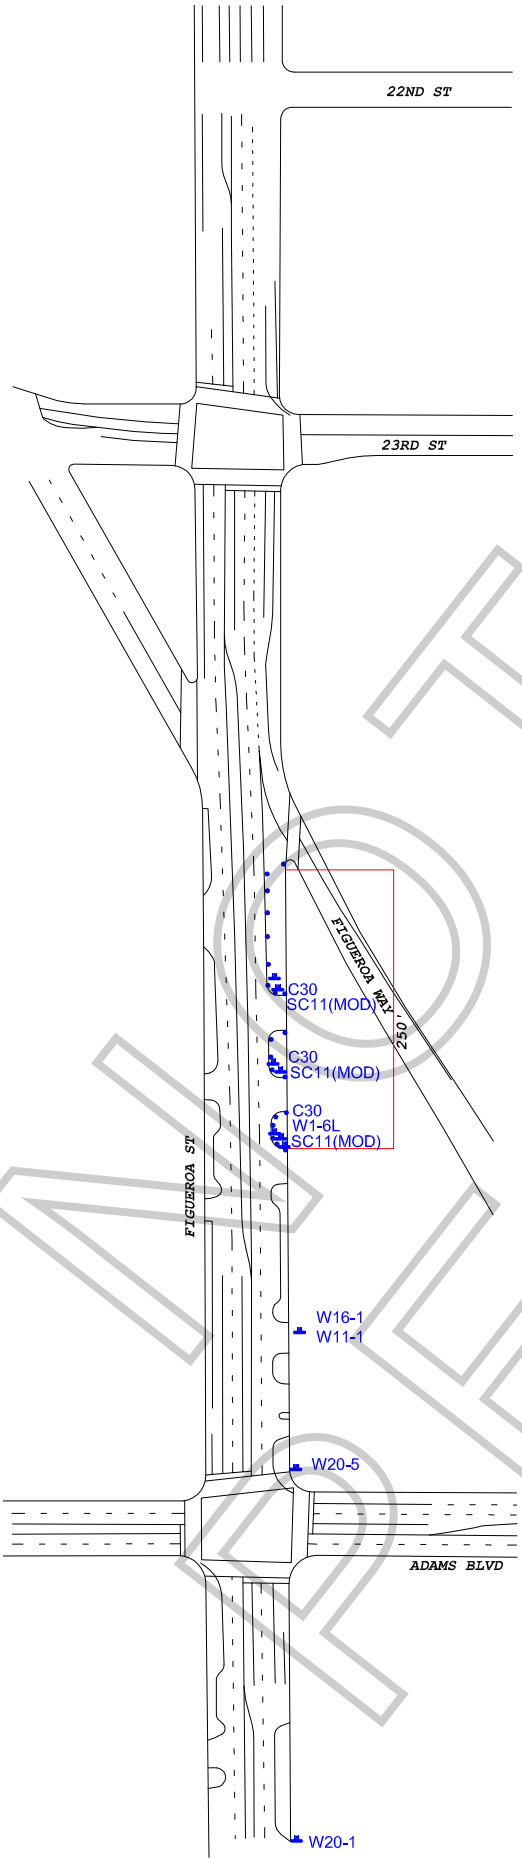


## WORK ZONE TRAFFIC CONTROL PLAN GENERAL NOTES

**1. DATE/TIME: 1-8-19 OR 1-9-19 FROM 19:00 HOURS TO 23:59 HOURS.**

2. ALL SIGNING, STRIPING, AND TRAFFIC CONTROL DEVICES SHALL CONFORM TO THE (CURRENT) STATE OF CALIFORNIA DEPARTMENT OF TRANSPORTATION (CALTRANS) STANDARD PLANS AND STANDARD SPECIFICATIONS , CALIFORNIA MUTCD, AND ANY ADDENDUMS THERETO, AND AS SHOWN ON THESE PLANS, SYMBOLS AND ABBREVIATIONS USED ARE SHOWN ON CALTRANS STANDARD PLANS.
3. THERE WILL BE NO INTERFERENCE WITH TRAFFIC SIGNALS OR CROSSWALKS.
4. CONES WILL BE 28" MINIMUM HEIGHT AND HAVE REFLECTORIZED SLEEVES FOR NIGHT WORK.
5. POLICE WILL DIRECT TRAFFIC IF NECESSARY.

| | |
|---|---|
| TCP FOR: | LETHAL WEAPON |
| LOCATION: | E/S CURB & BIKE LANE OF FIGUEROA ST FROM FIGUEROA WAY TO 250' SOUTH LOS ANGELES, CALIFORNIA |
| CONTACT: | TIM HILLMAN PH# 213-712-1637 |
| | JCL TRAFFIC SERVICES (213) 622-9775 C31-CA Lic # 805357 |
| DATE / REVISIONS | DRAFTER: MARIO MENJIVAR |
| | SCALE: N.T.S. |
| | FILM LA: CP |

NOT A PERMIT